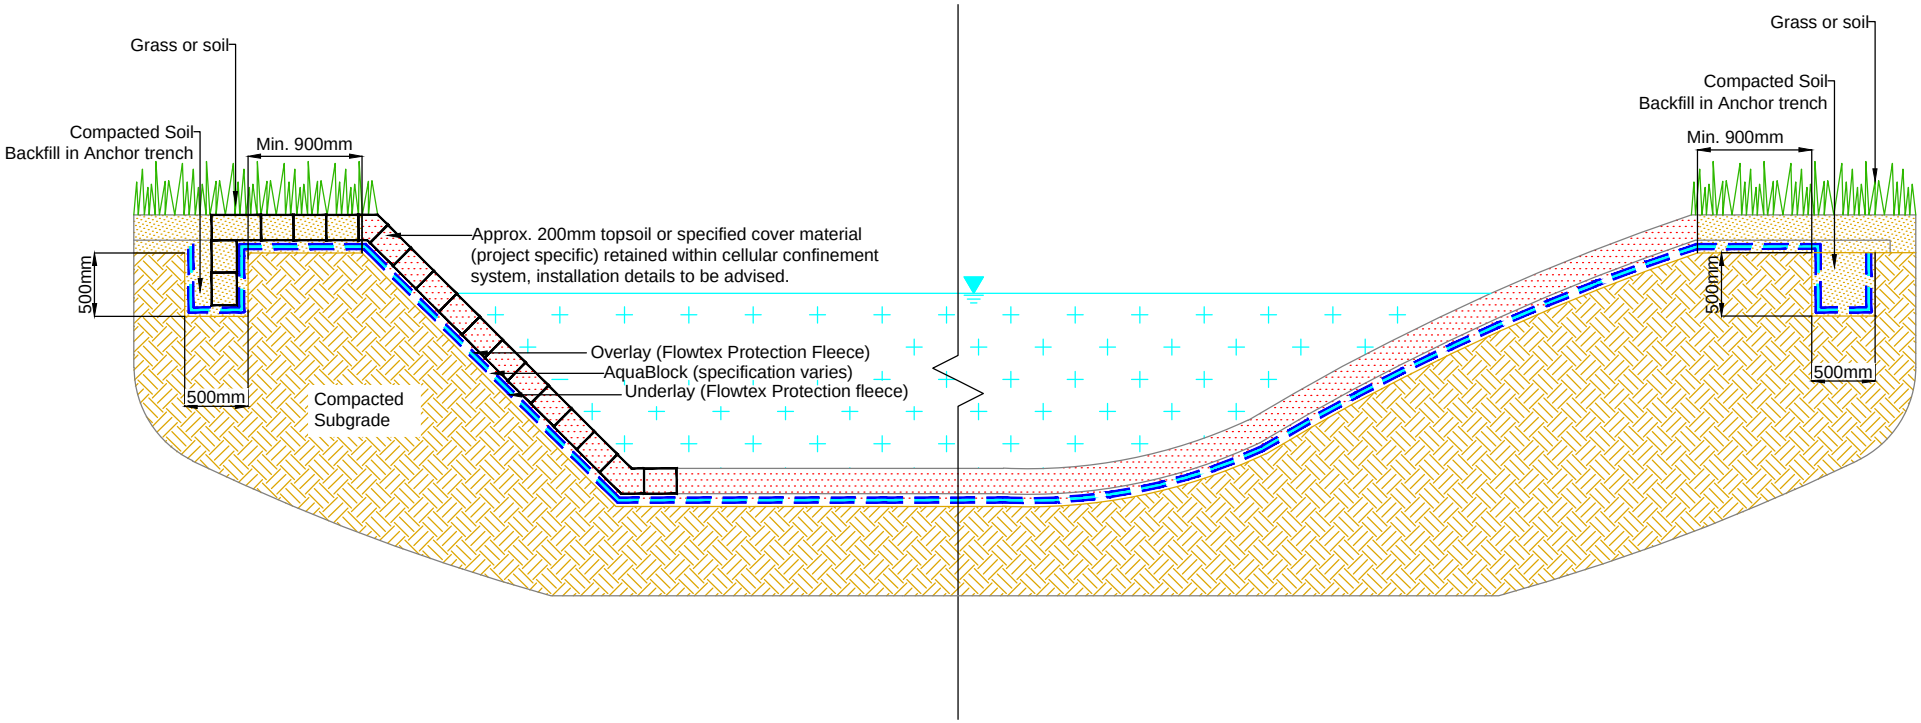

Stormwater Management Ltd Fleming Road, Harrowbrook Industrial Estate, Hinckley, Leicestershire. LE10 3DU Tel: 01455 502222 Fax: 01455 502223 www.storm-water.co.uk	Project: Geomembrane Standard drawing - Aquablock pond detail	Description: concept section	*Drawn By:* RDS *Ref:* ----	*Scale:* NTS *Version:* V1	*Date:* 17 July 2013 *Sheet:* Aquablock Pond Detail	*Checked By:*