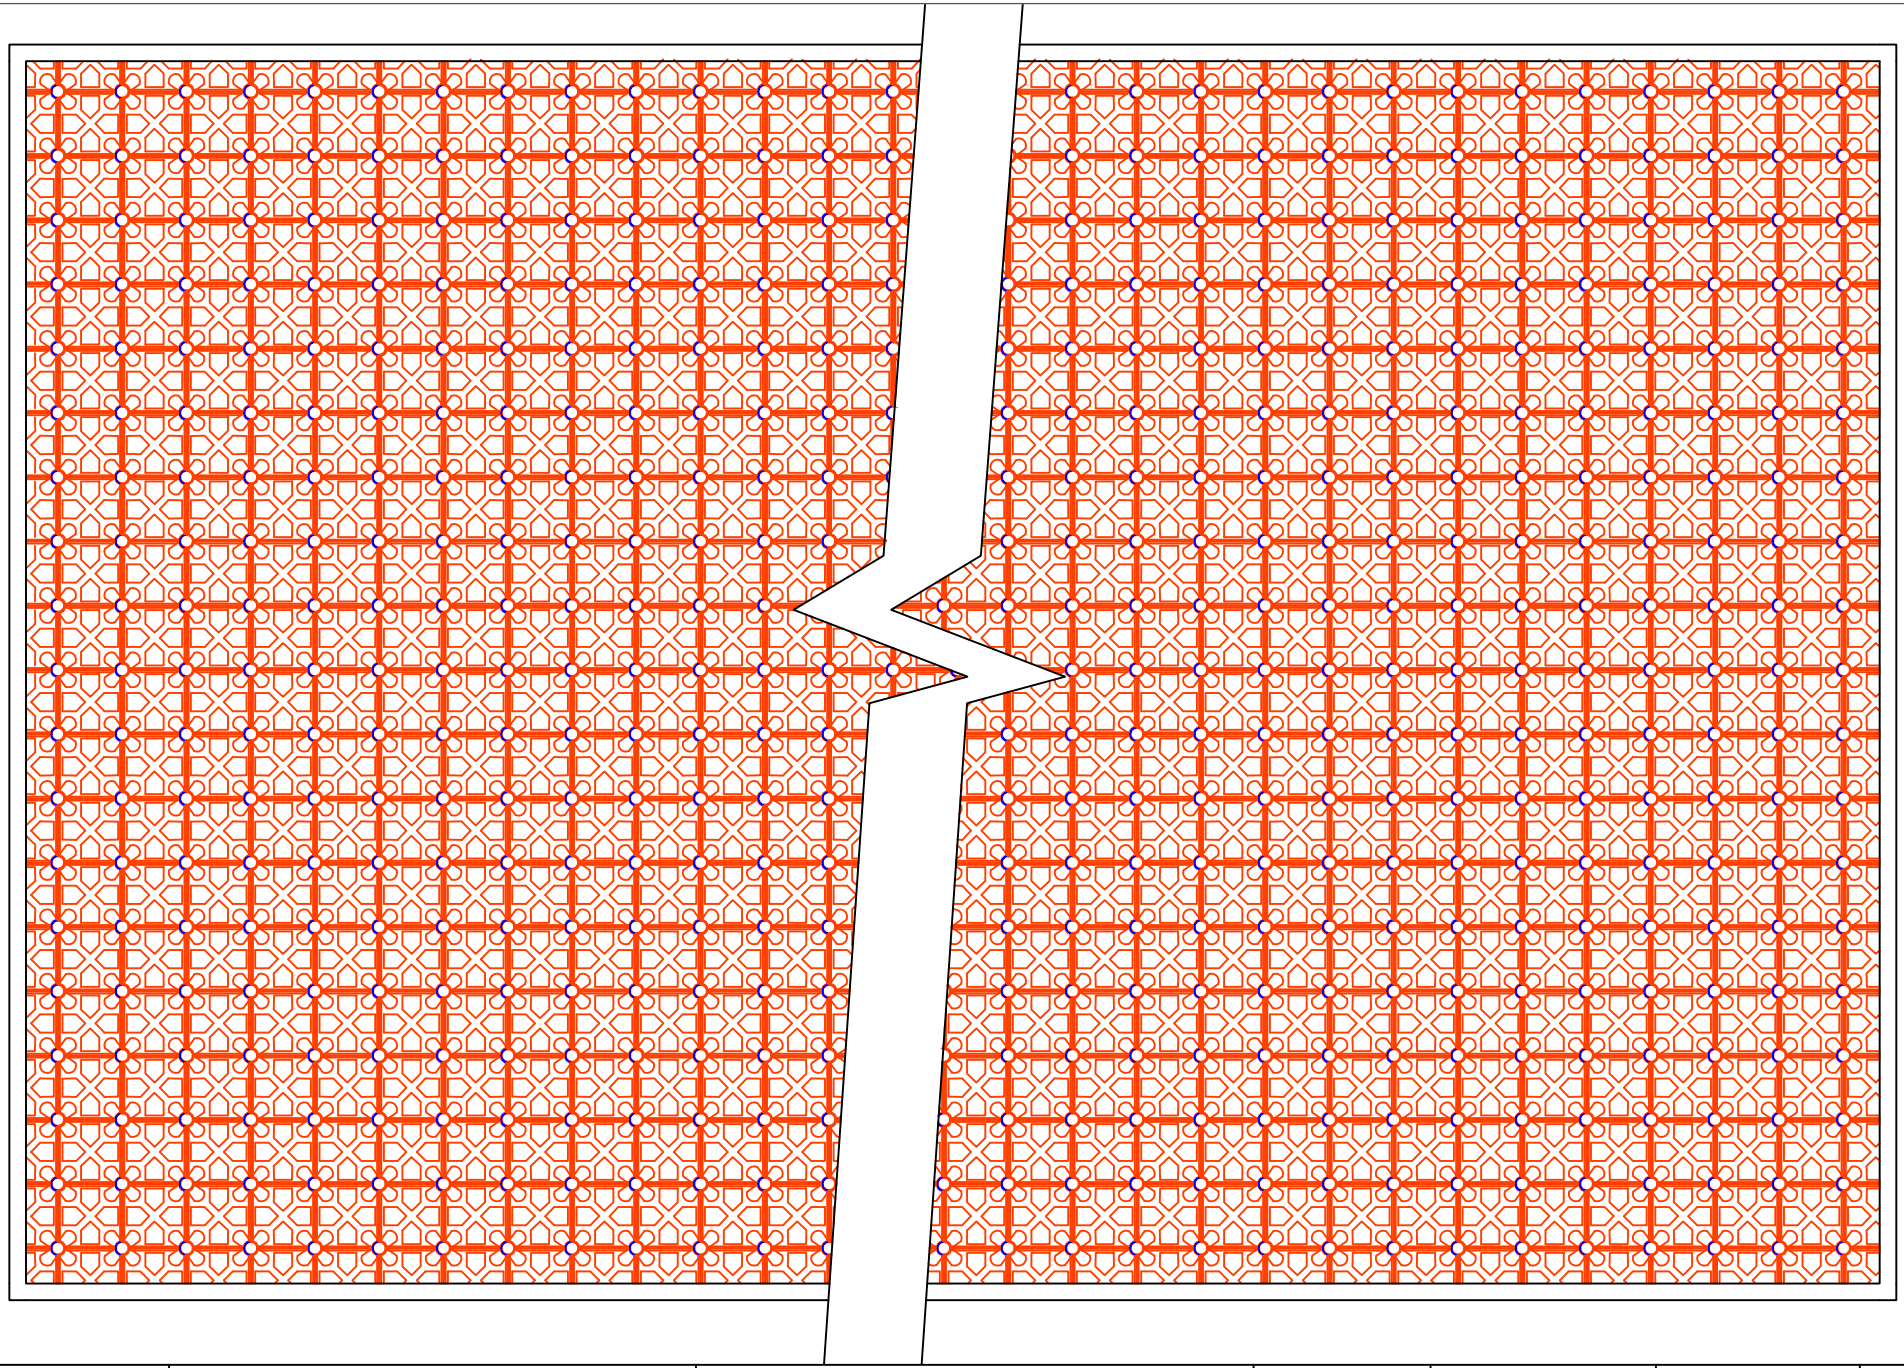

stormwater MANAGEMENT

Stormwater Management
Fleming Road, Harrowbrook Industrial Estate,
Hinckley, Leicestershire. LE10 3DU
Tel: 01455 502222 Fax: 01455 502223 www.storm-water.co.uk

TITLE:	DRAWN BY:	SCALE	DATE	CHECKED BY
Elevator Formwork Plan View	SM	NTS	13/12/2016	SWM
	Ref: STW-EVL-08		Version: V1	Sheet