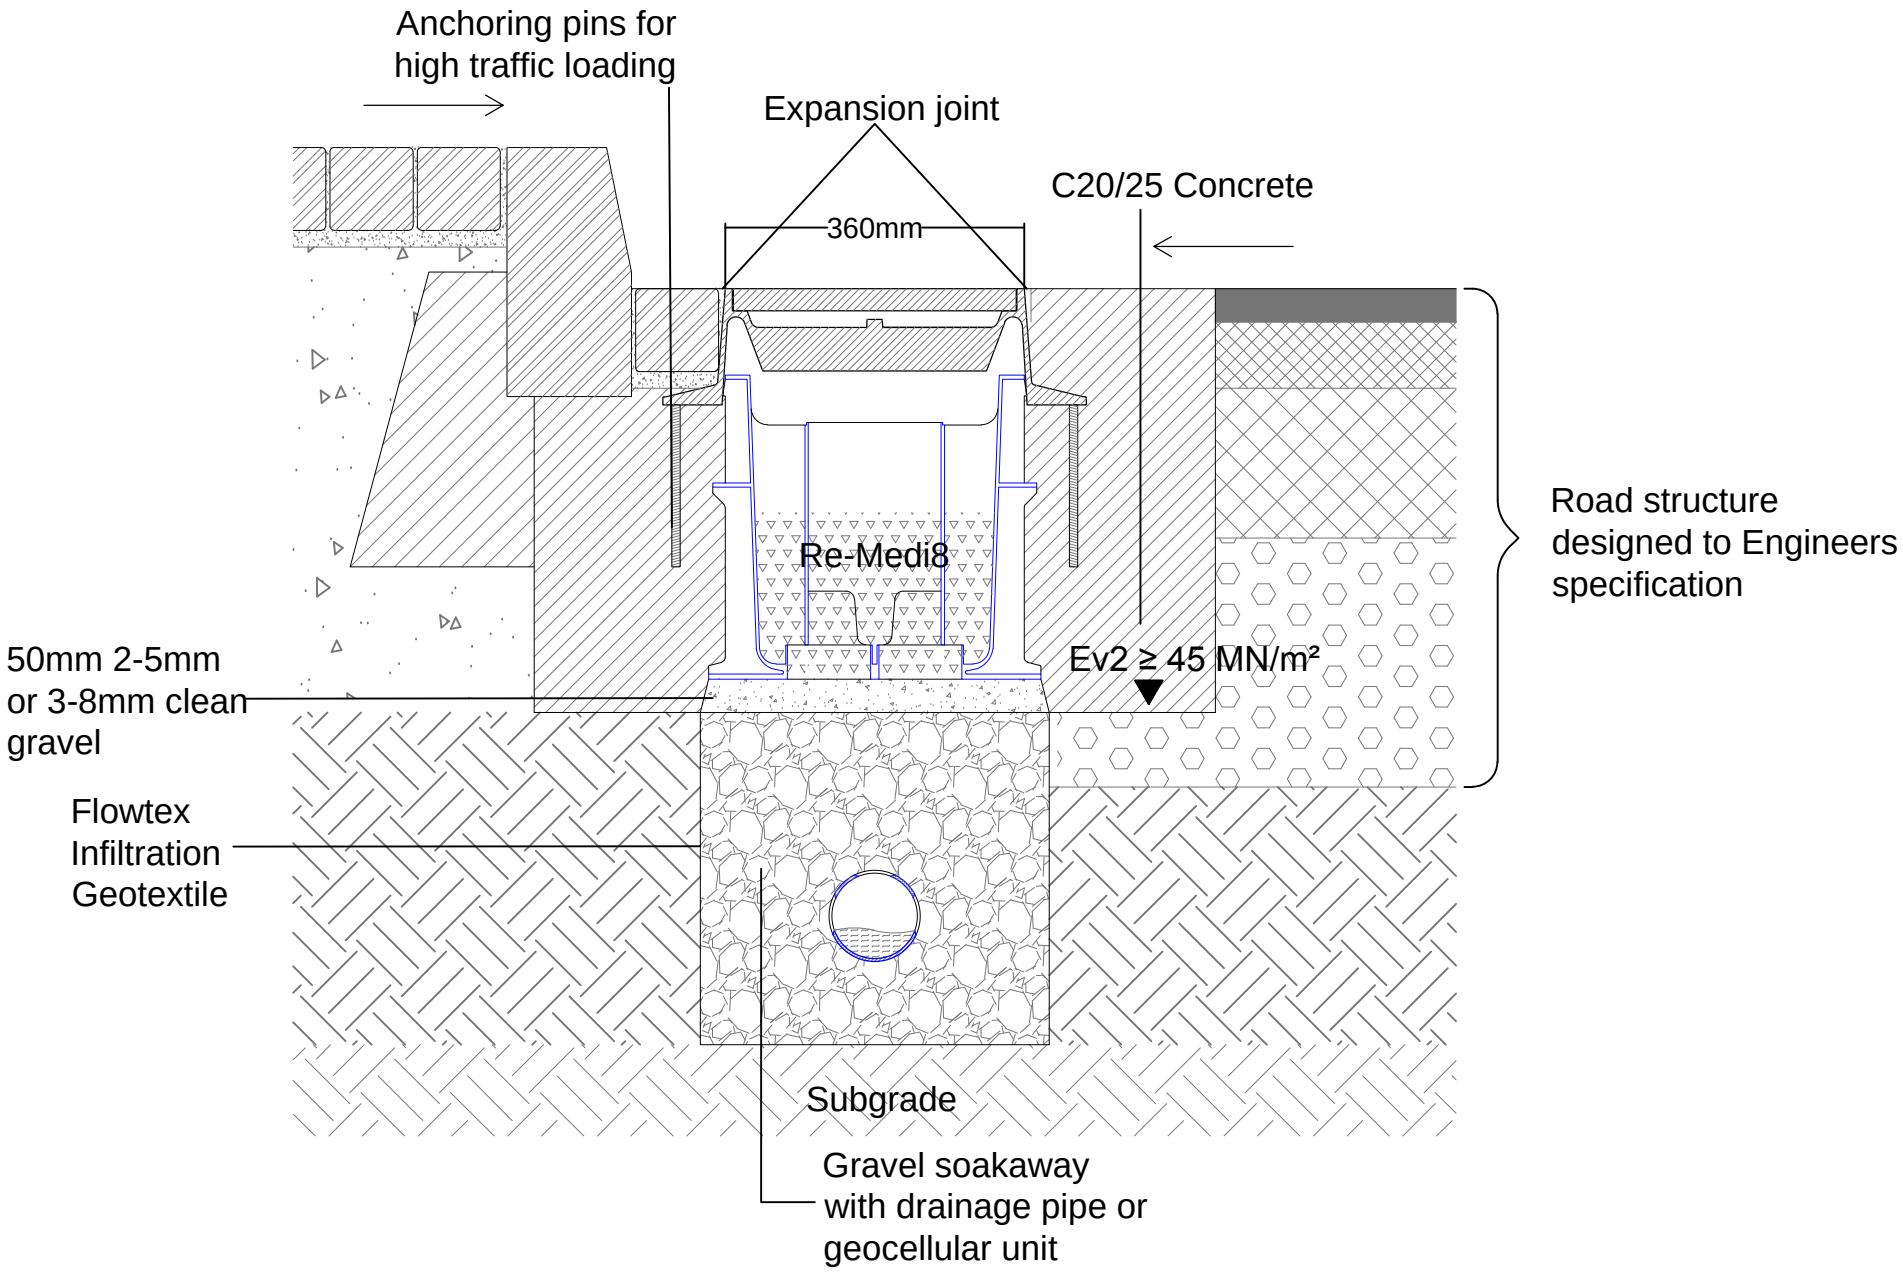

stormwater MANAGEMENT	Stormwater Management Fleming Road, Harrowbrook Industrial Estate, Hinckley, Leicestershire. LE10 3DU Tel: 01455 502222 Fax: 01455 502223 www.storm-water.co.uk	TITLE: D-Rainclean Cast Iron Cover D400, Road Drainage Installation	DRAWN BY: SM	SCALE NTS	DATE 21/12/2016	CHECKED BY NRW
			Ref: STW-DRC-03		Version: V1	Sheet