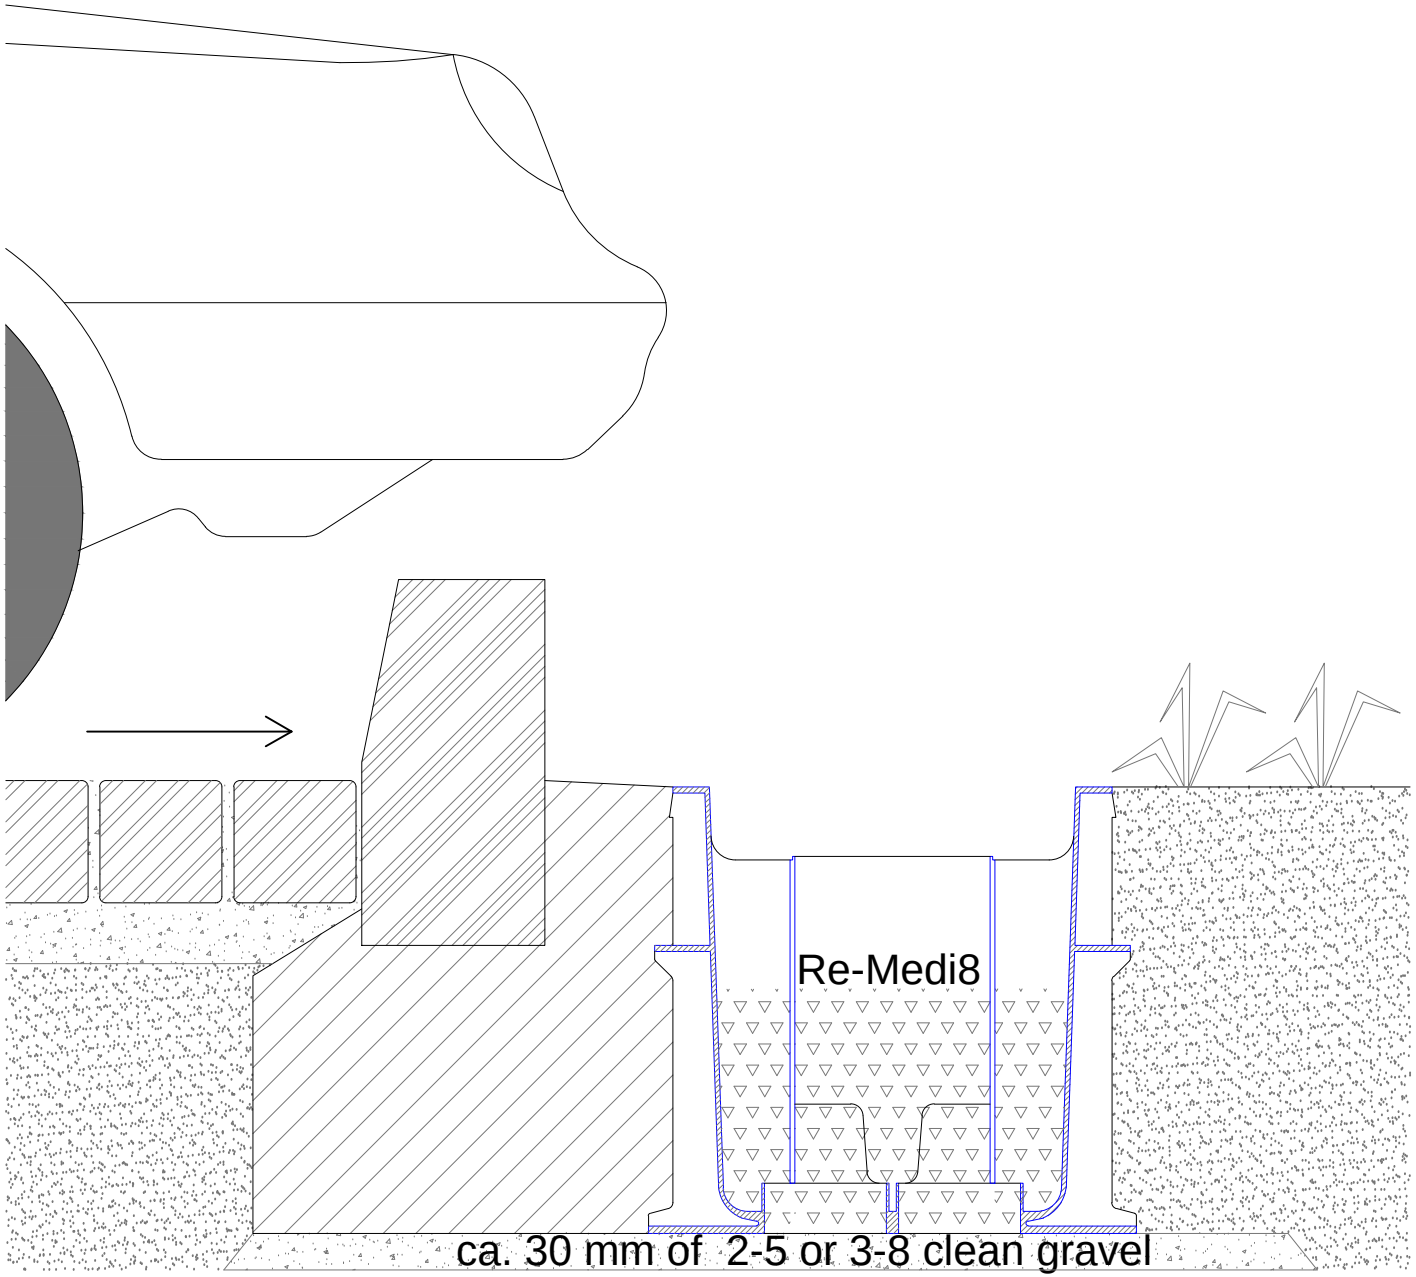


stormwater MANAGEMENT

Stormwater Management
Fleming Road, Harrowbrook Industrial Estate,
Hinckley, Leicestershire. LE10 3DU
Tel: 01455 502222 Fax: 01455 502223 www.storm-water.co.uk

| TITLE: | DRAWN BY: | SCALE | DATE | CHECKED BY |
|---|---|---|---|---|
| D-Rainclean open channel car park edge-Infiltration | SM | NTS | 23/12/2016 | NRW |
| | Ref: STW-DRC-12 | | Version: V1 | Sheet |