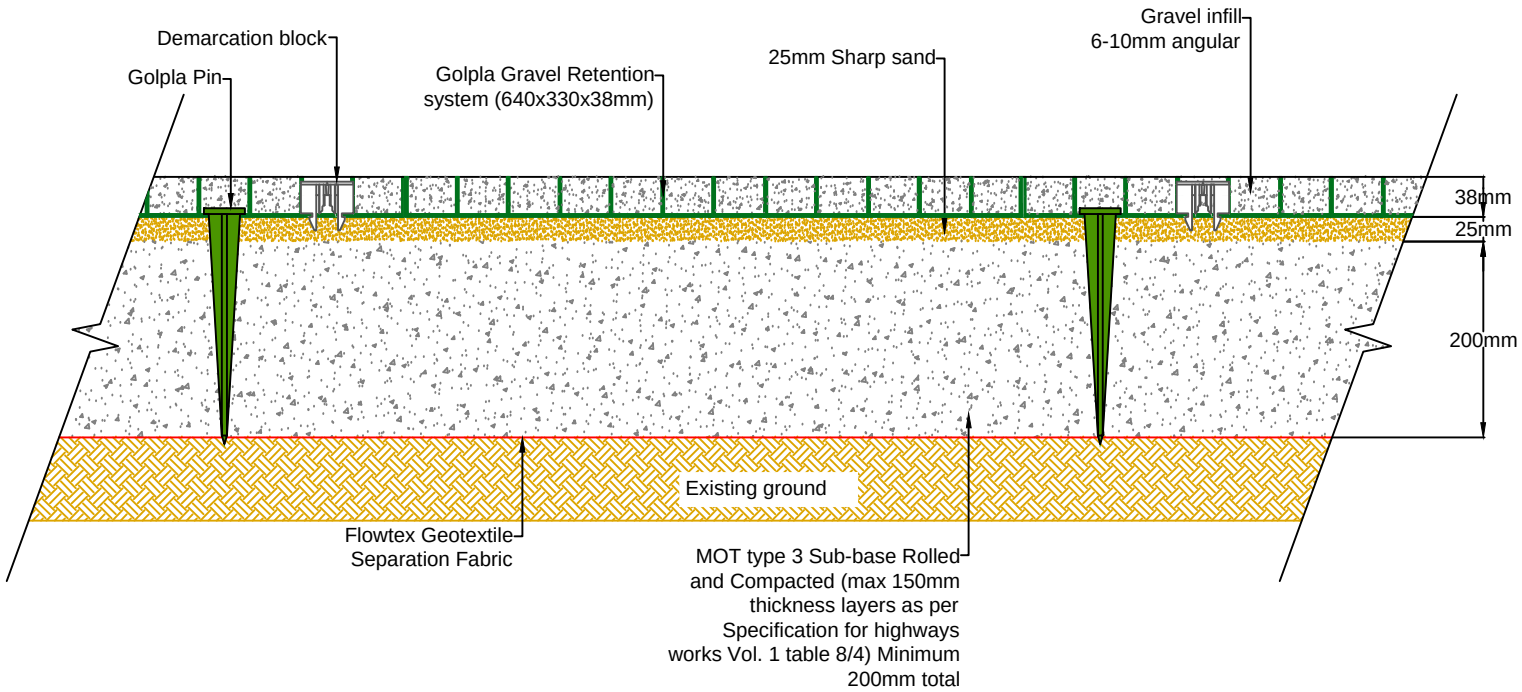

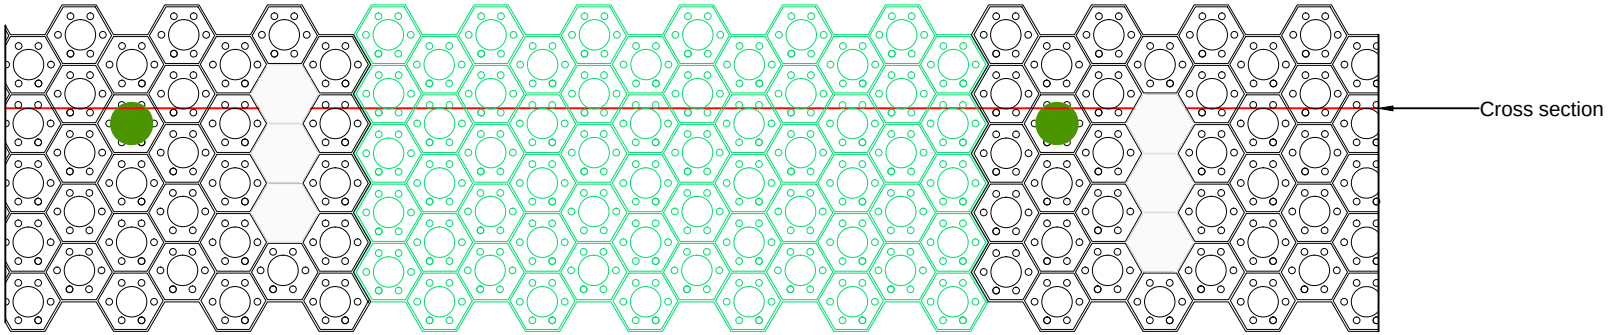

stormwater MANAGEMENT	Stormwater Management Fleming Road, Harrowbrook Industrial Estate, Hinckley, Leicestershire. LE10 3DU Tel: 01455 502222 Fax: 01455 502223 www.storm-water.co.uk	TITLE: Golpla- Retention Standard detail	DRAWN BY: SM	SCALE NTS	DATE 09/01/2017	CHECKED BY NRW
			Ref: STW-GPA-02		Version: V1	Sheet