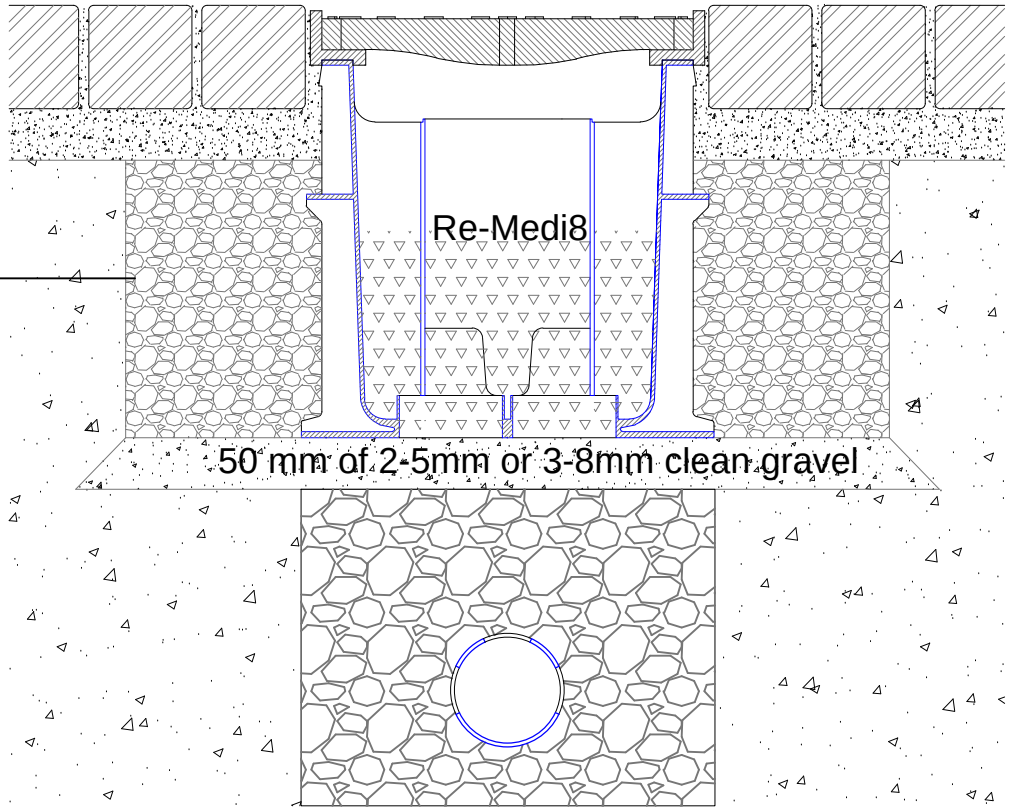

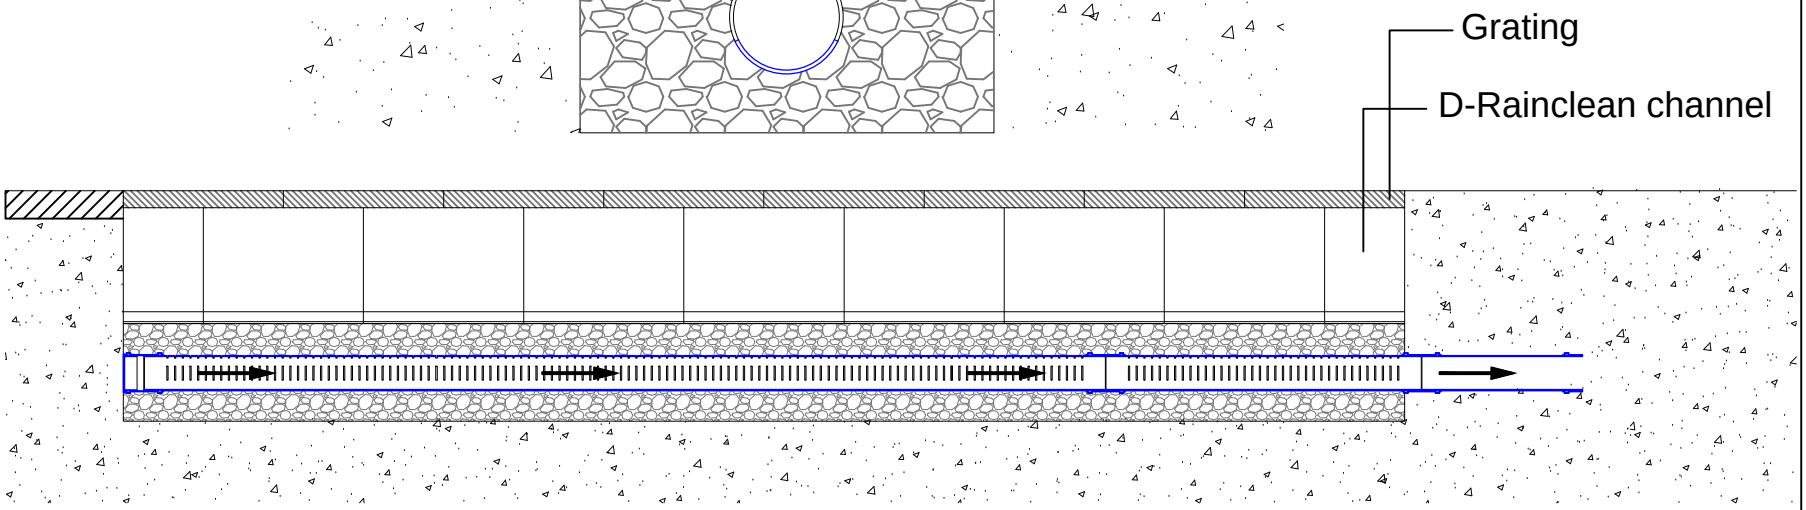

stormwater MANAGEMENT

Stormwater Management
Fleming Road, Harrowbrook Industrial Estate,
Hinckley, Leicestershire. LE10 3DU
Tel: 01455 502222 Fax: 01455 502223 www.storm-water.co.uk

TITLE:	DRAWN BY:	SCALE	DATE	CHECKED BY
D-Rainclean section drawing Soakaway	SM	NTS	04/01/2017	NRW
	Ref: STW-DRC-14		Version: V1	Sheet